PRINCIPAL CONTRACTOR	LOCATION: Wattle Flat Stage		
ULTIMATE MOTORSPORT EVENTS	COUNCIL: Mount Barker District Council		
	DRAWING NUMBER: WZTC - TGS - 7250	ROAD CATEGORY: 1	
	DRAWING EXPIRY: 12/09/2026	SHEET NUMBER: 1	
	WORK DESCRIPTION: Adelaide Hills Rally 2025		
	NOTES: Road Closures - EVENT		

work zone Traffic Control
1300 768 657
www.workzone.net.au

N
NOT TO SCALE

SOUTH AUSTRALIAN OWNED & OPERATED

SAPOL - 131 444 • TRAFFIC MANAGEMENT CENTRE - 1800 018 313

DISCLAIMER:
This Traffic Guidance Scheme (TGS) has been drafted on behalf of Workzone Traffic Control (WZTC).
Changes to the layout of this TGS shall be reported to WZTC and recorded prior to implementation. Changes required outside of general tolerances by the Traffic Controller shall constitute a hold point and shall be approved by a Traffic Management Planner prior to implementation. Traffic control devices shall be placed in accordance with the SA Standard for Workzone Traffic Management & the Australian Standards AS 1742.3 2019. WZTC is not liable for the incorrect use of this TGS. This TGS has been prepared based on information obtained via a desktop investigation, risk assessment, and information provided by the Principal Contractor. Where conditions vary from those identified in the development of this TGS, additional input from a Traffic Management Planner should be sought and any changes documented.

REV#	DETAILS	DRAWN BY	DATE	REVIEWER
1.0	Issued for implementation	Ryan Williams	08/08/2024	Victoria Altintas-Sheldon
1.1	TGS revised for reissue	Ryan Williams	12/09/2025	Scott Blackburn

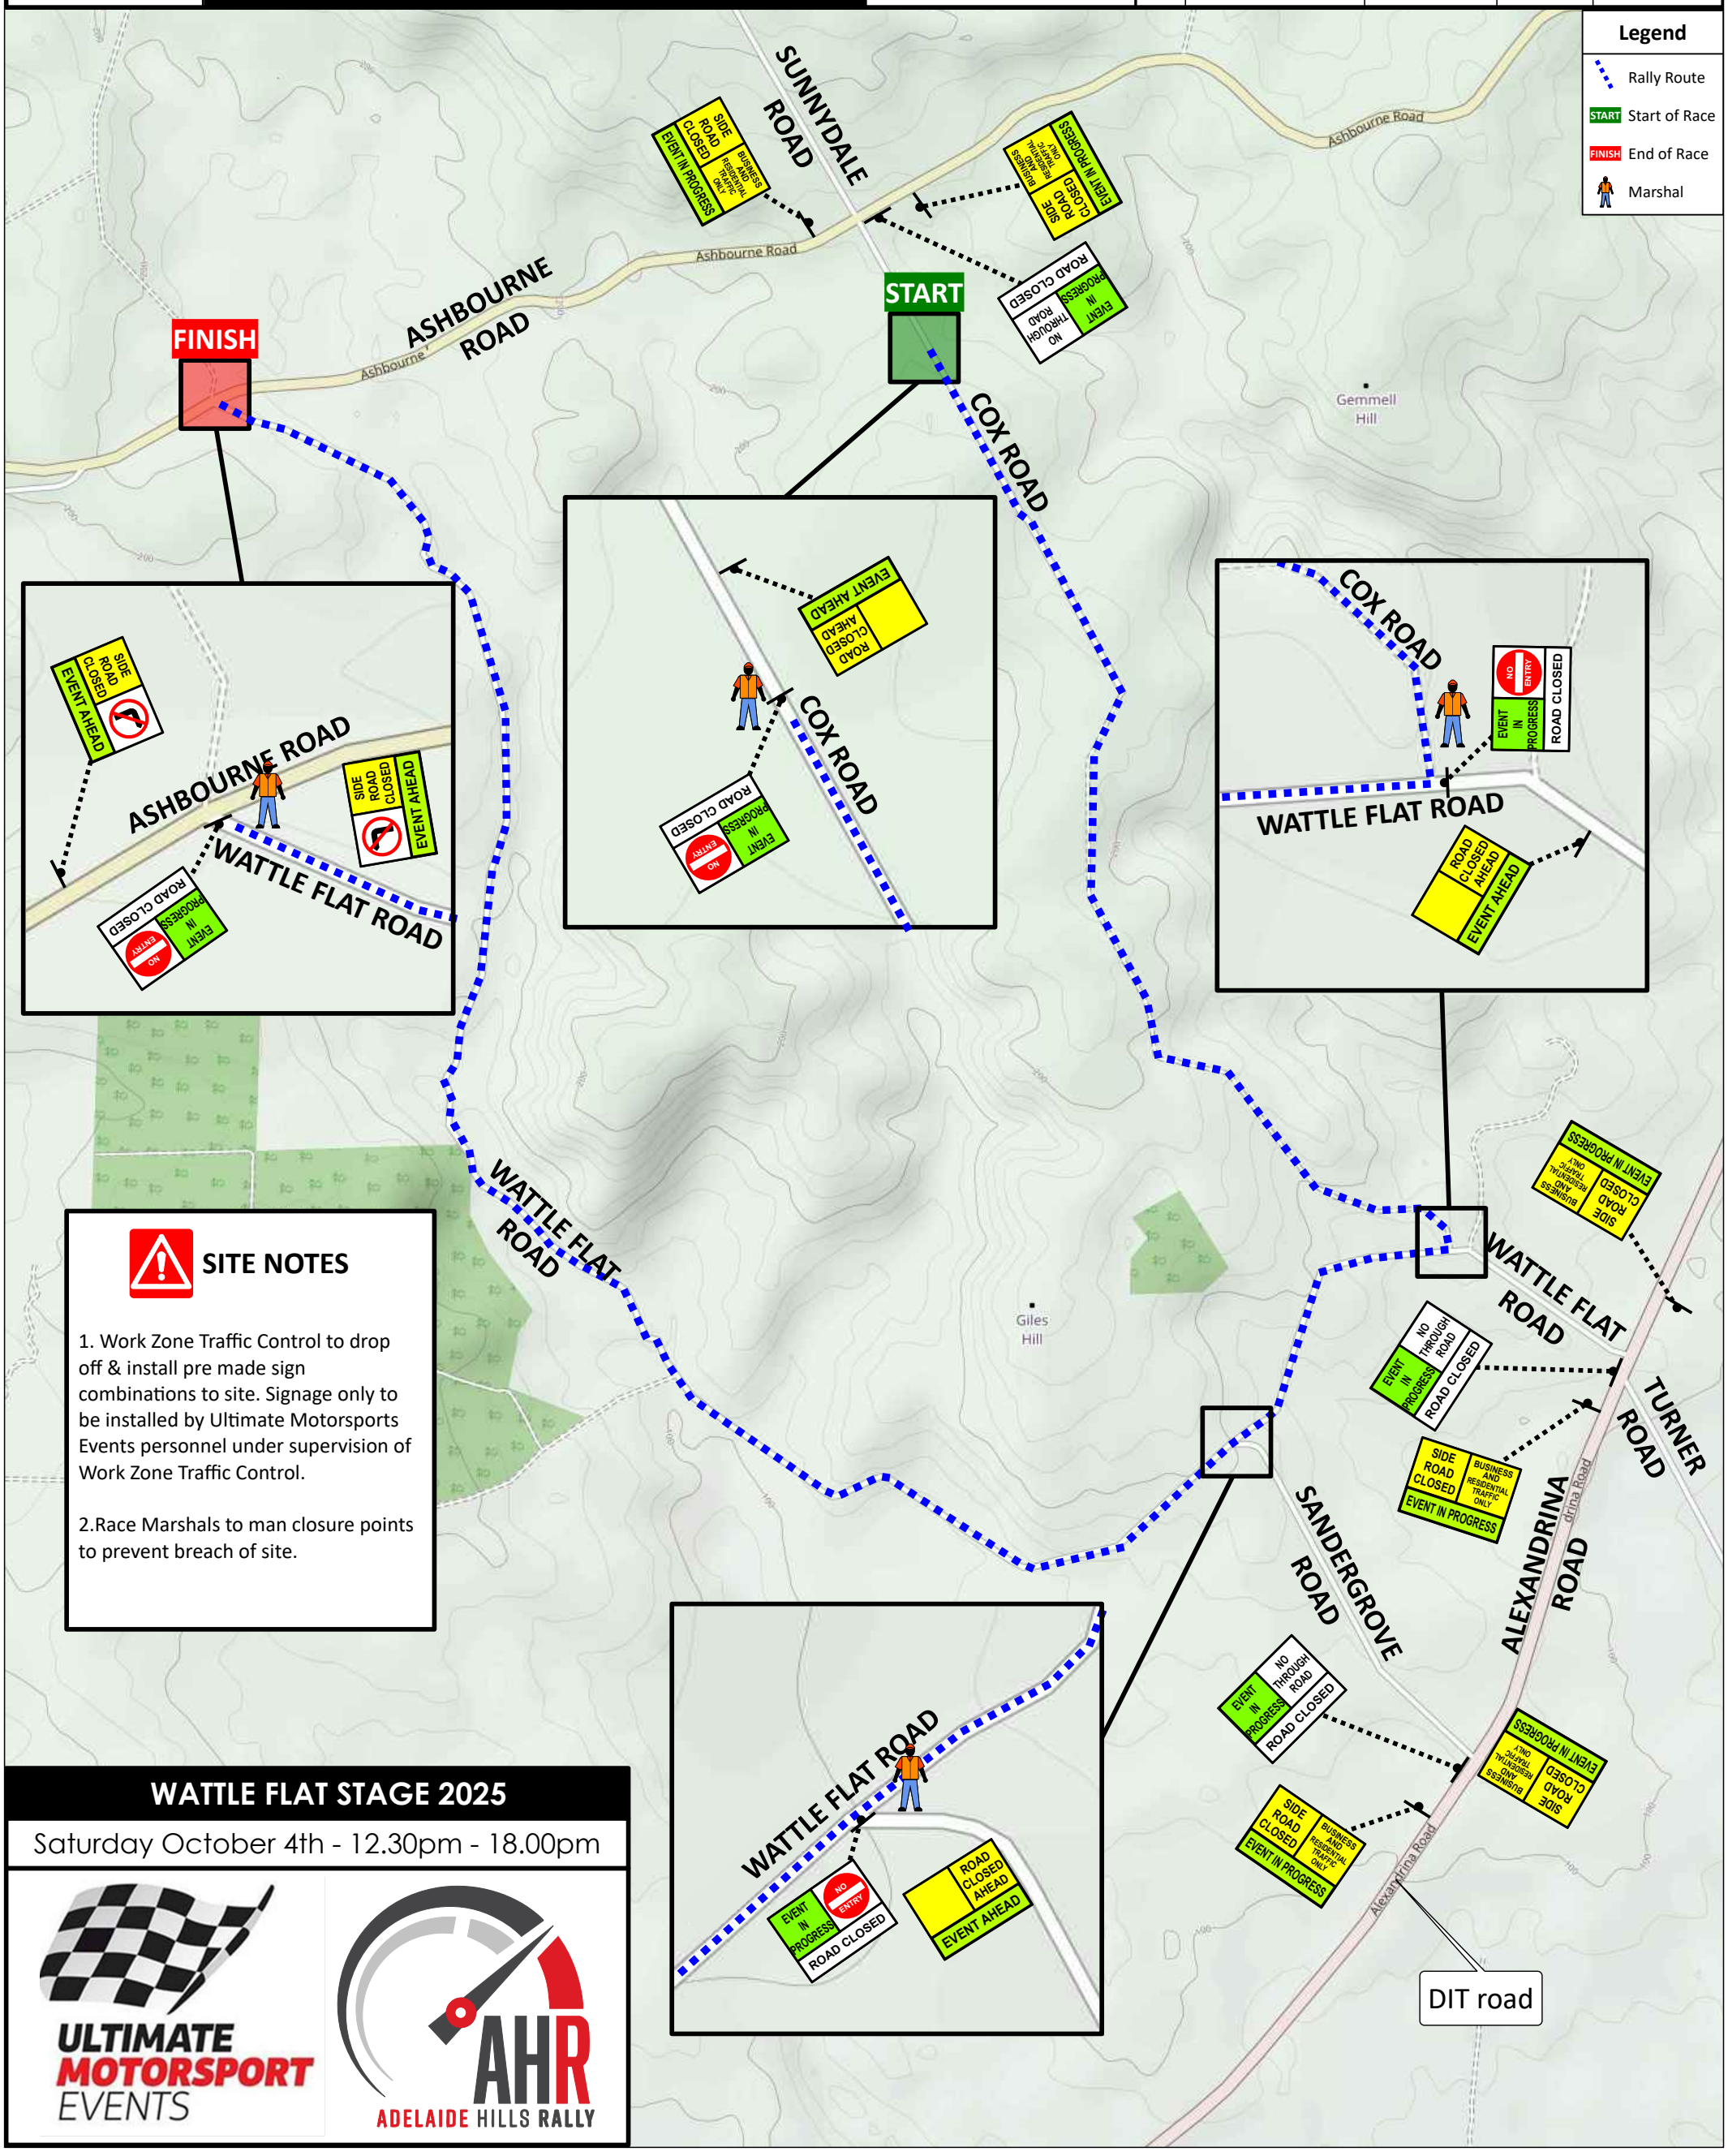

SITE NOTES

1. Work Zone Traffic Control to drop off & install pre made sign combinations to site. Signage only to be installed by Ultimate Motorsports Events personnel under supervision of Work Zone Traffic Control.

2.Race Marshals to man closure points to prevent breach of site.

WATTLE FLAT STAGE 2025

Saturday October 4th - 12.30pm - 18.00pm

ULTIMATE MOTORSPORT EVENTS

AHR ADELAIDE HILLS RALLY